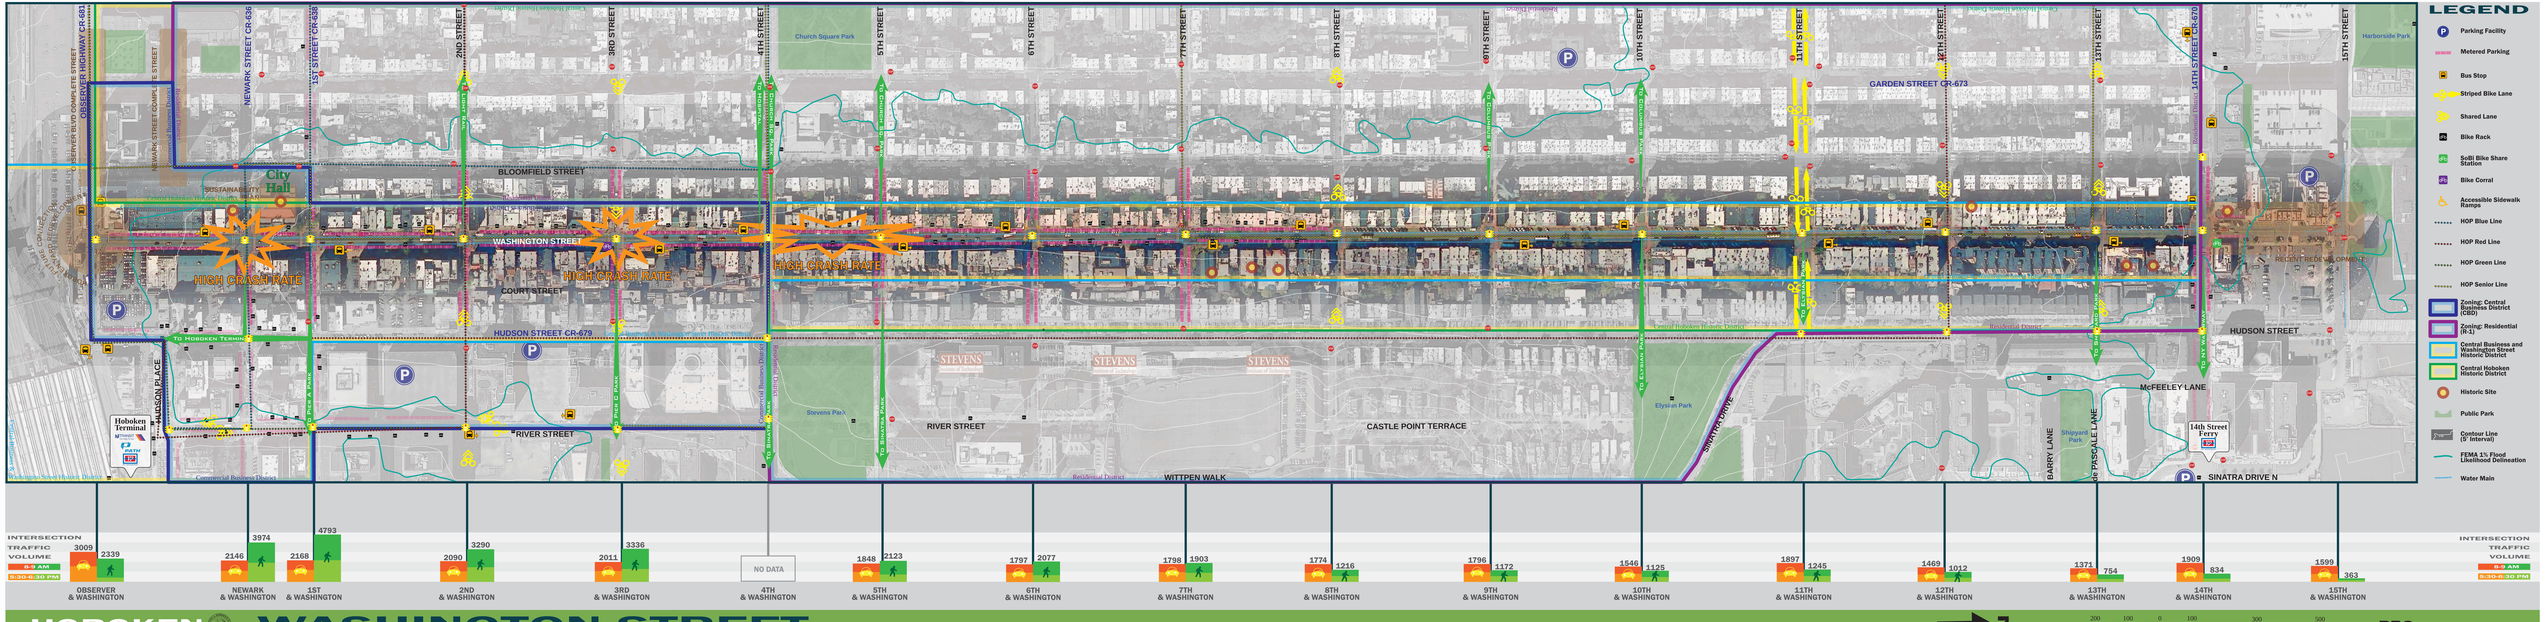


## LEGEND

- Parking Facility
- Metered Parking
- Bus Stop
- Striped Bike Lane
- Shared Lane
- Bike Rack
- Sedbi Bike Share Station
- Bike Corral
- Accessible Sidewalk Ramps
- HOP Blue Line
- HOP Red Line
- HOP Green Line
- HOP Senior Line
- Zoning: Central Business District (CBD)
- Zoning: Residential (R-1)
- Central Business and Washington Street Historic District
- Central Hoboken Historic District
- Historic Site
- Public Park
- Contour Line (5' Interval)
- FEMA 1% Flood Likelihood Delineation
- Water Main

| | 1ST & WASHINGTON | 2ND & WASHINGTON | 3RD & WASHINGTON | 4TH & WASHINGTON | 5TH & WASHINGTON | 6TH & WASHINGTON | 7TH & WASHINGTON | 8TH & WASHINGTON | 9TH & WASHINGTON | 10TH & WASHINGTON | 11TH & WASHINGTON | 12TH & WASHINGTON | 13TH & WASHINGTON | 14TH & WASHINGTON | 15TH & WASHINGTON |
|---|---|---|---|---|---|---|---|---|---|---|---|---|---|---|---|
| INTERSECTION TRAFFIC VOLUME 8-9 AM | 2168 | 2090 | 2011 | NO DATA | 1848 | 1797 | 1798 | 1774 | 1796 | 1546 | 1897 | 1469 | 1371 | 1909 | 1599 |
| INTERSECTION TRAFFIC VOLUME 5:30-6:30 PM | 4793 | 3290 | 3336 | | 2123 | 2077 | 1903 | 1216 | 1172 | 1125 | 1245 | 1012 | 754 | 834 | 363 |

# HOBOKEN WASHINGTON STREET

N

200 100 0 100 200 300

RBA